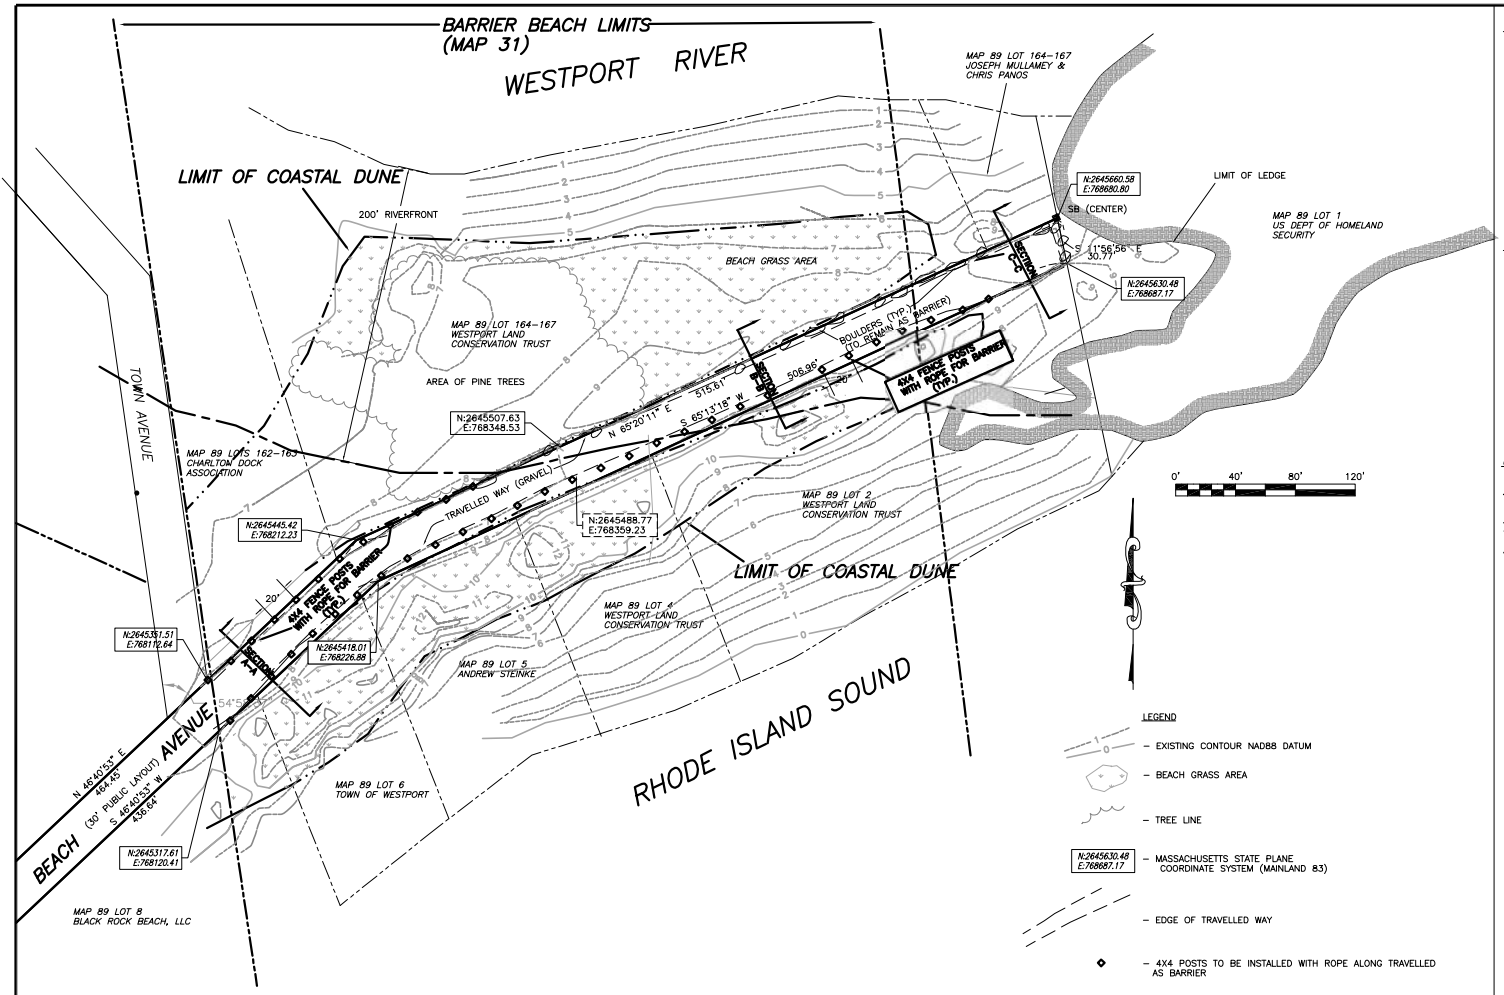


PROJECT RESOURCE AREAS

PROJECT IS LOCATED WITHIN FLOOD HAZARD AREA VE22, AS SHOWN ON LATEST FIRM MAP DATED JULY 7, 2009 FOR COMMUNITY NO. 255224(WESTPORT)
PROJECT IS LOCATED WITHIN COASTAL BARRIER RESOURCE SYSTEM AS ESTABLISHED 11/16/1990.
PORTION OF THE PROJECT IS LOCATED WITHIN A BARRIER BEACH AS MAPPED BY COASTAL ZONE MANAGEMENT, DECEMBER 1982, AS SJOWN AS WP-3 ON PANEL NO. 31.
A PORTION OF THE PROJECT IS LOCATED WITHIN 200 RIVERFRONT ZONE OF THE WESTPORT RIVER.
AREA IS MAPPED BY NHESP AS PRIORITY HABITAT FOR RARE SPECIES AS SHOWN ON MAPS DATED 2008.

SPECIES IDENTIFIED AS PRESENT WITHIN THE HABITAT AREA:
PIPING PLOVER (CHARADRIUS MELODUS)
DUNE NOCTUID MOTH (SYMPISTIS RIPARIA)

PROJECT ACTIVITIES

THE APPLICANT WISHES TO MAINTAIN EXISTING PUBLIC ROAD WITHIN THE EXISTING TRAVELLED LIMITS. ACTIVITIES MAY INCLUDE REPAIRS, MAINTENANCE, AND IMPROVEMNTS UNDER AN APPROVED ORDER OF CONDITIONS AND COMPLIANCE WITH EXISTING ENFORCEMENT ORDER.

DETAILS OF ALLOWABLE ACTIVITIES AND TIME CONSTRAINTS SHALL BE GOVERNED BY ROAD MAINTENANCE DOCUMENT AS PREPARED AND DATED APRIL 6, 2016.
ALL WORK SHALL COMPLY WITH ALL ORDERS, REGULATIONS AND CONDITIONS AS LISTED IN THE ORDER OF CONDITIONS. CHANGES, IF NEEDED, SHALL BE DONE IN COMPLIANCE WITH THE PROCUREMENT OF ALL REQUIRED PRMITS.
VEHICULAR TRAFFIC WITHIN THE LAYOUT WILL BE MONITORED AND RESTRICTED IF SPECIES ARE PRESENT WITHIN PROJECT AREA.

GENERAL NOTES

1. RIGHT OF WAY LINES WERE DETERMINED USING EXISTING LAYOUT PLANS AND PLANS OF RECORD AND FIELD MONUMENTS.
2. MASSACHUSETTS STAE PLANE COORDINATES ARE REPRESENTED IN US SURVEY FEET AND WERE DETERMINED USING TRIANGULATION ON EXISTING KNOWN COORDINATE STATIONS.
3. ELEVATIONS ARE ON NAVD 88 DATUM.
4. TOPOGRAPHY IS REPRESENTING THE ELEVATIONS AS DETERMINED AT THE TIME OF THE SURVEY. CONDITIONS ARE VARIABLE.
5. POSTS AND ROPE BARRIERS SHALL BE INSTALLED ALONG EXISTING TRAVELLED WAY FOR THE PURPOSE OF RESOURCE PROTECTION.

## SECTION A–A
(25' NE OF TOWN AVENUE)




## SECTION B–B
(425' NE OF TOWN AVENUE)




## SECTION C–C
(END OF ROAD)

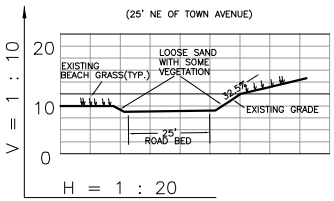


| No. | Date | Revision Description | Chkd. by | Apprvd. by |
|---|---|---|---|---|
| 1 | 7/26/2016 | POSTS AS BARRIER ALONG TRAVELLED WAY ADDED | | |

scale: AS SHOWN
date: 4/6/2016
drawn:
checked:
approved:
sheet ___ of ___
drawing number: —

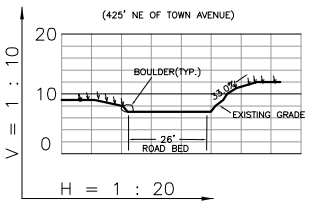project: BEACH AVENUE
WESTPORT, MA
SE080-2237

client: TOWN OF WESTPORT

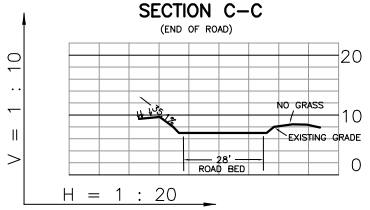drawing title: EXISTING CONDITIONS & RESOURCE MAP

SITEC, Inc.
449 Faunce Corner Road
North Dartmouth, MA 02747
(508) 998-2125
FAX (508) 998-7554

SITEC
Civil and Environmental Engineering
Land Use Planning

Acad No.
File No.